PLATE Nº 31


Department of the Interior, Canada.
HONOURABLE W. J. ROCHE, MINISTER
W. W. CORY C. M. G. DEPUTY MINISTER.
Water Power Branch
J. B. CHALLIES SUPERINTENDENT.

CITY OF PRINCE ALBERT

LA COLLE FALLS DEVELOPMENT

GENERAL SECTION OF POWER HOUSE

Scale of Feet

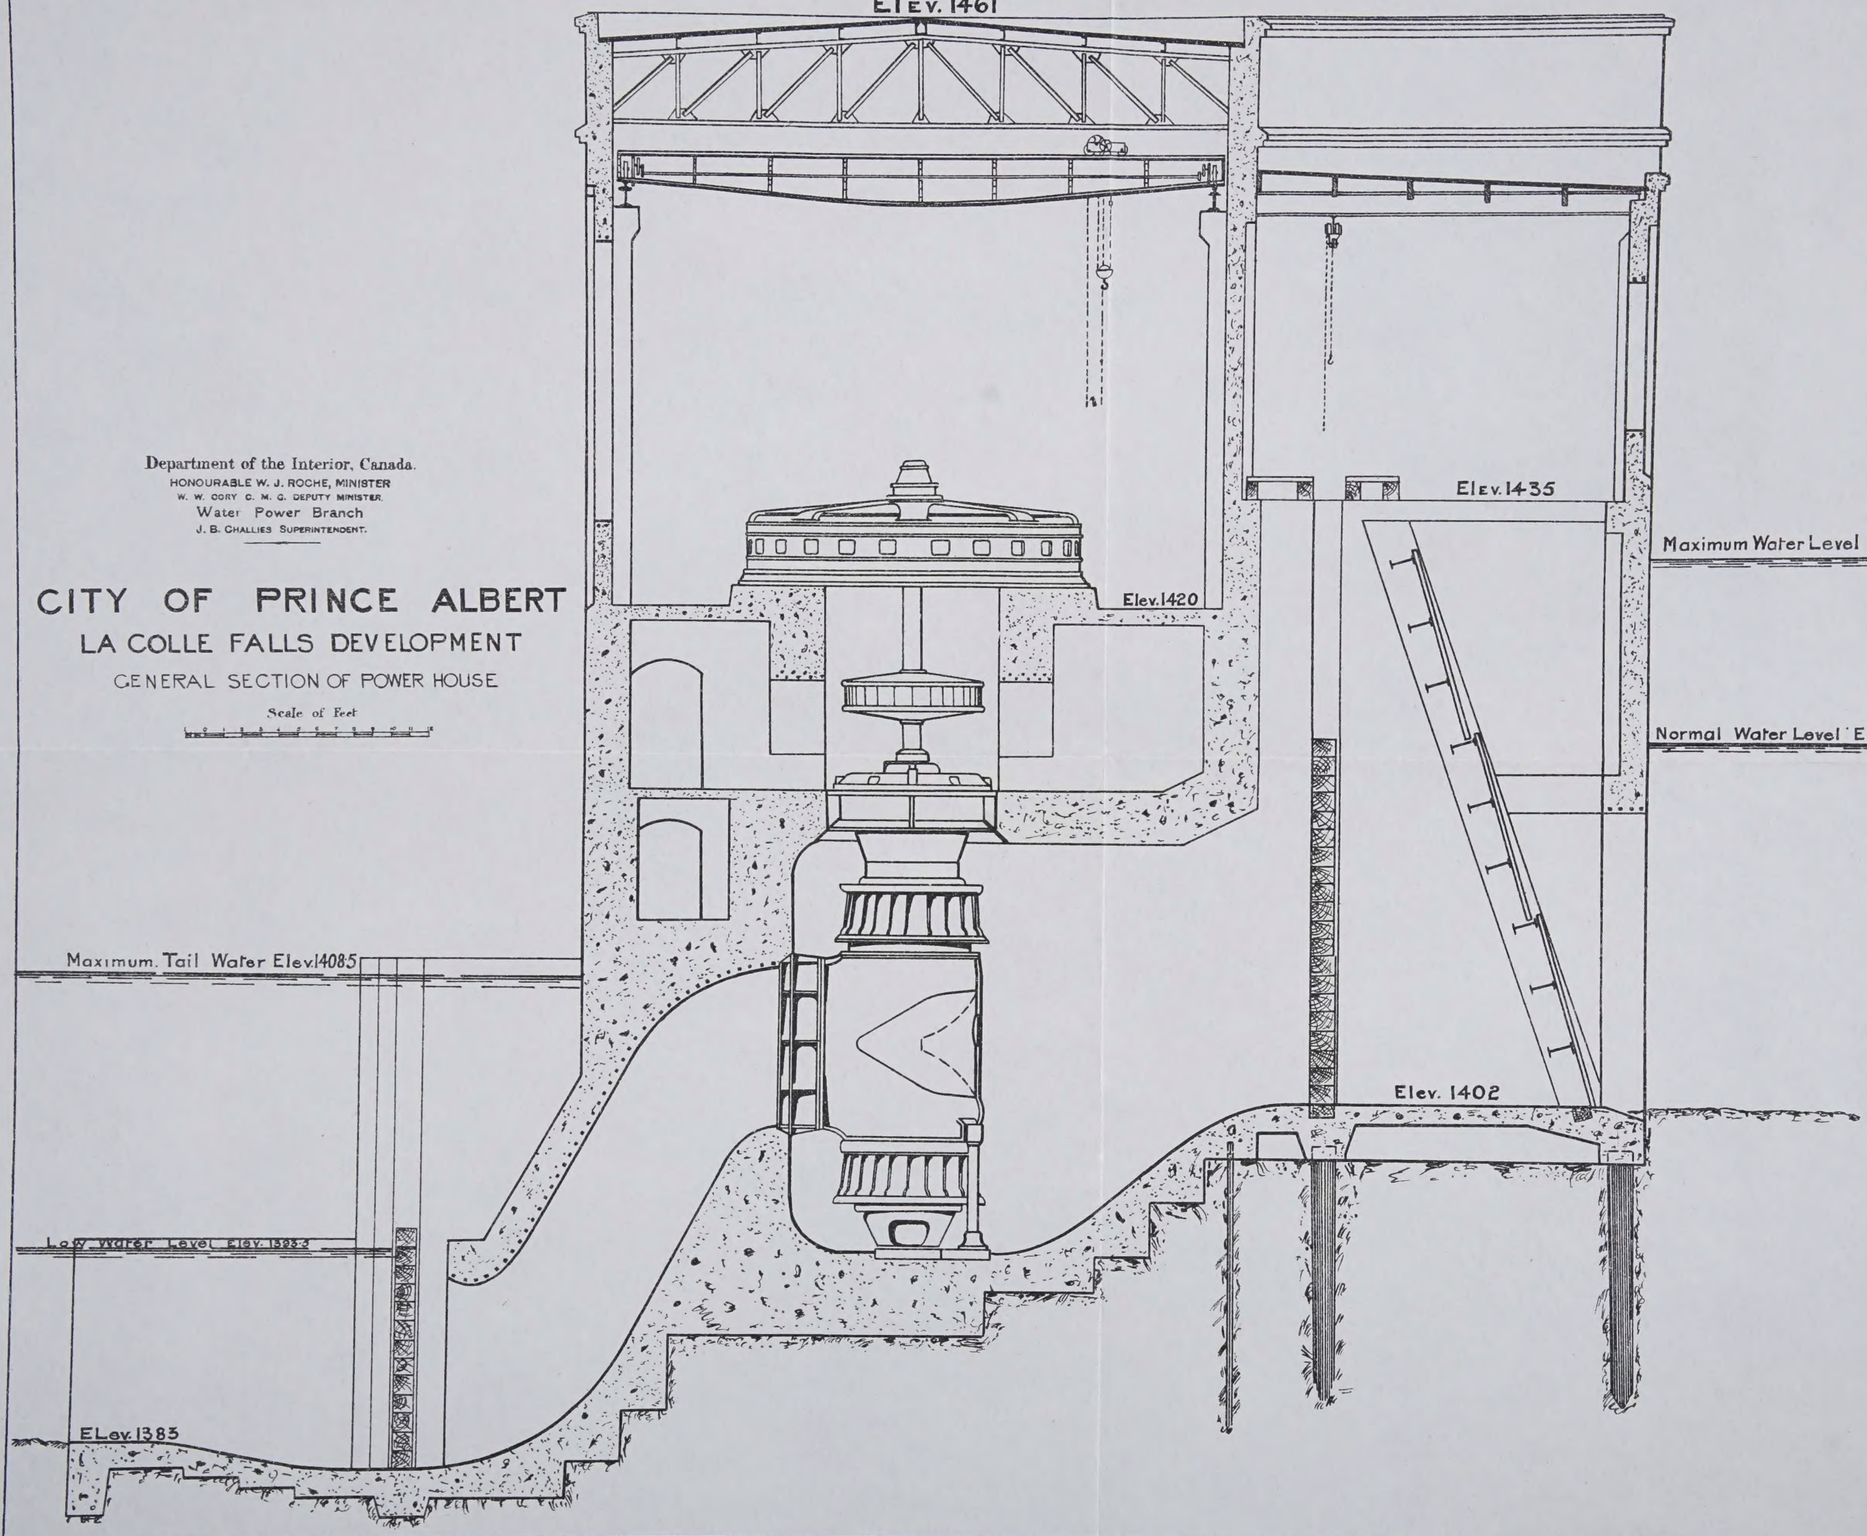

PLATE

Department of the Interior, Canada.
HONOURABLE W. J. ROCHE, MINISTER
W. W. CORY C. M. G. DEPUTY MINISTER.
Water Power Branch
J. B. CHALLIES SUPERINTENDENT.

CITY OF PRINCE ALBERT
LA COLLE FALLS DEVELOPMENT
GENERAL SECTION OF POWER HOUSE

Scale of Feet


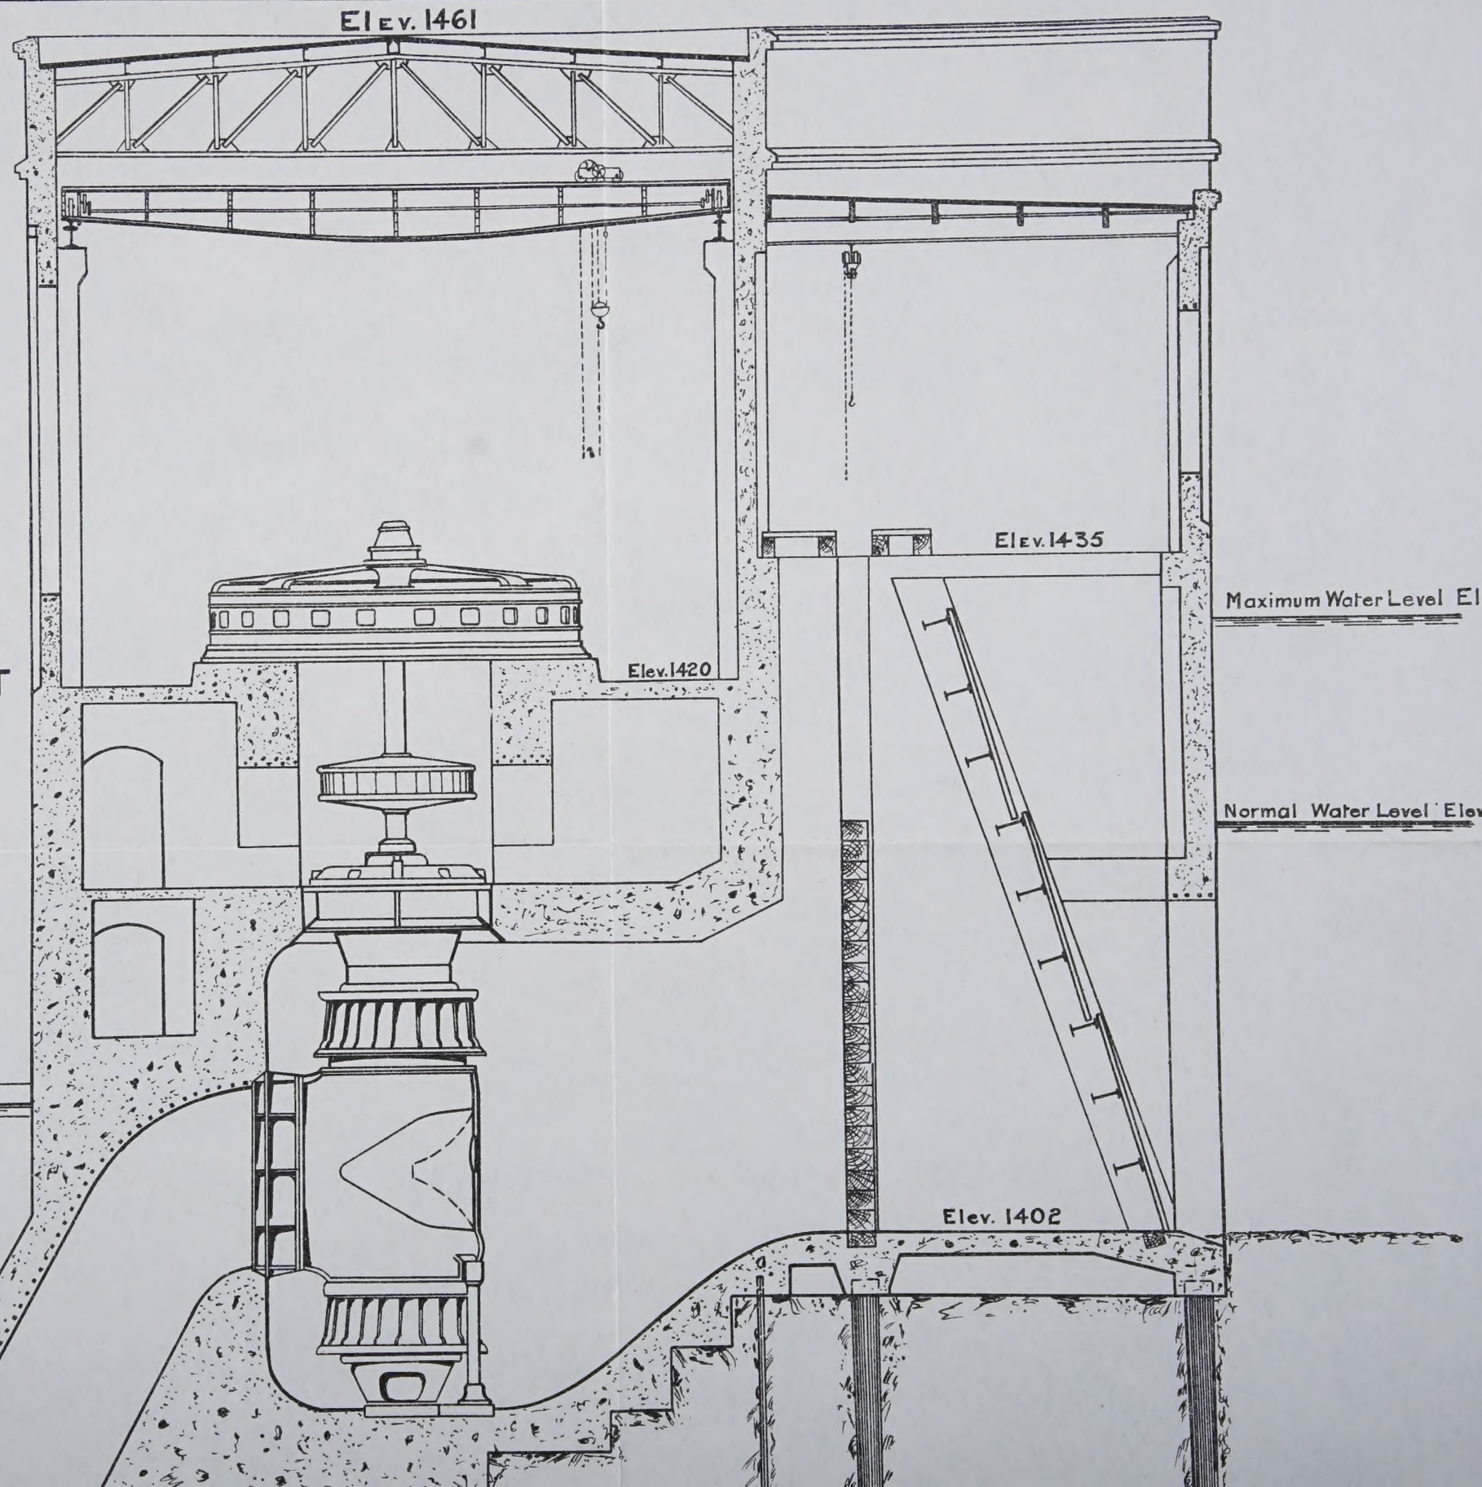


PLATE Nº 31

Department of the Interior, Canada.
HONOURABLE W. J. ROCHE, MINISTER
W. W. CORY C. M. G. DEPUTY MINISTER.
Water Power Branch
J. B. CHALLIES SUPERINTENDENT.

TY OF PRINCE ALBERT
LA COLLE FALLS DEVELOPMENT
GENERAL SECTION OF POWER HOUSE


Scale of Feet

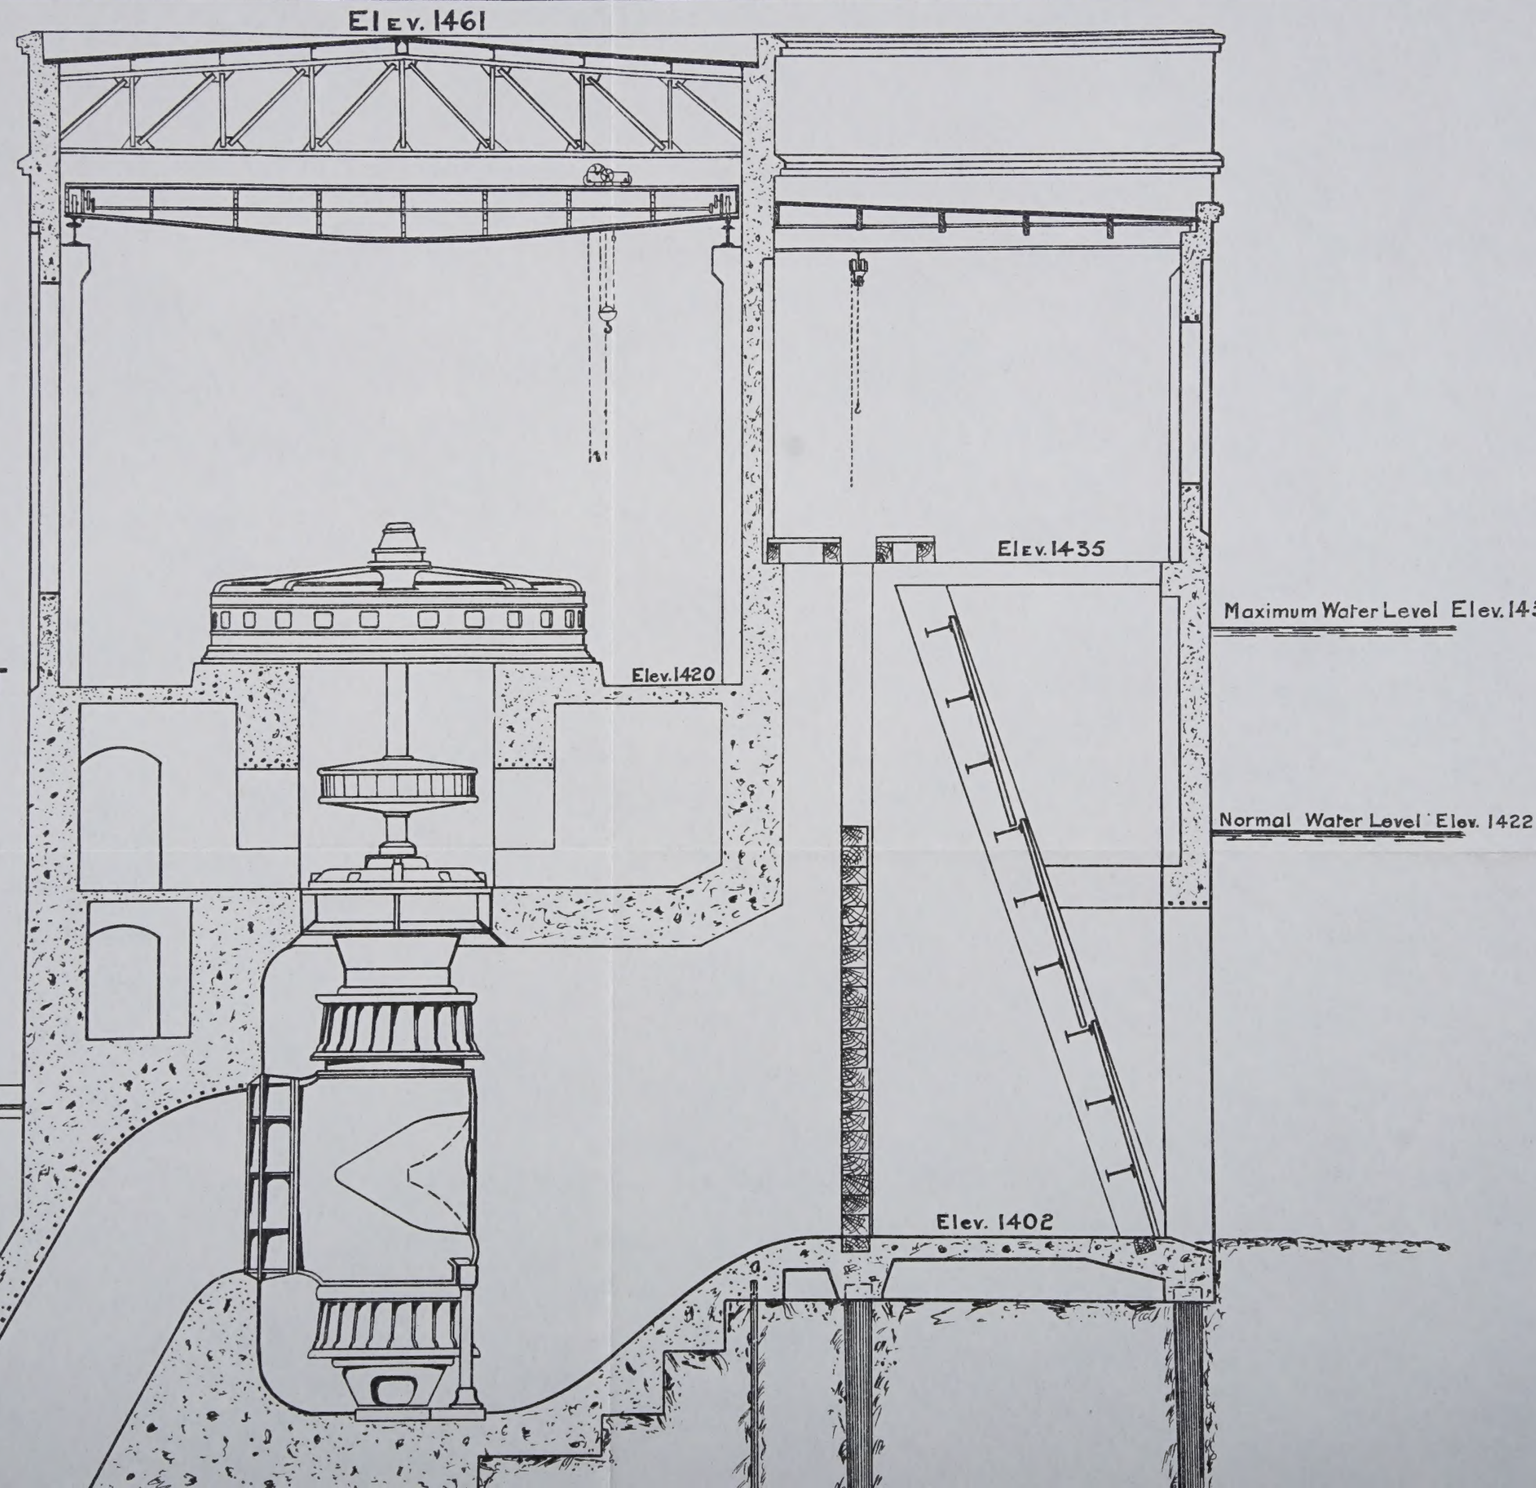

Department of the Interior, Canada.
HONOURABLE W. J. ROCHE, MINISTER
W. W. CORY C. M. G. DEPUTY MINISTER.
Water Power Branch
J. B. CHALLIES SUPERINTENDENT.

TY OF PRINCE ALBERT
LA COLLE FALLS DEVELOPMENT
GENERAL SECTION OF POWER HOUSE

Scale of Feet

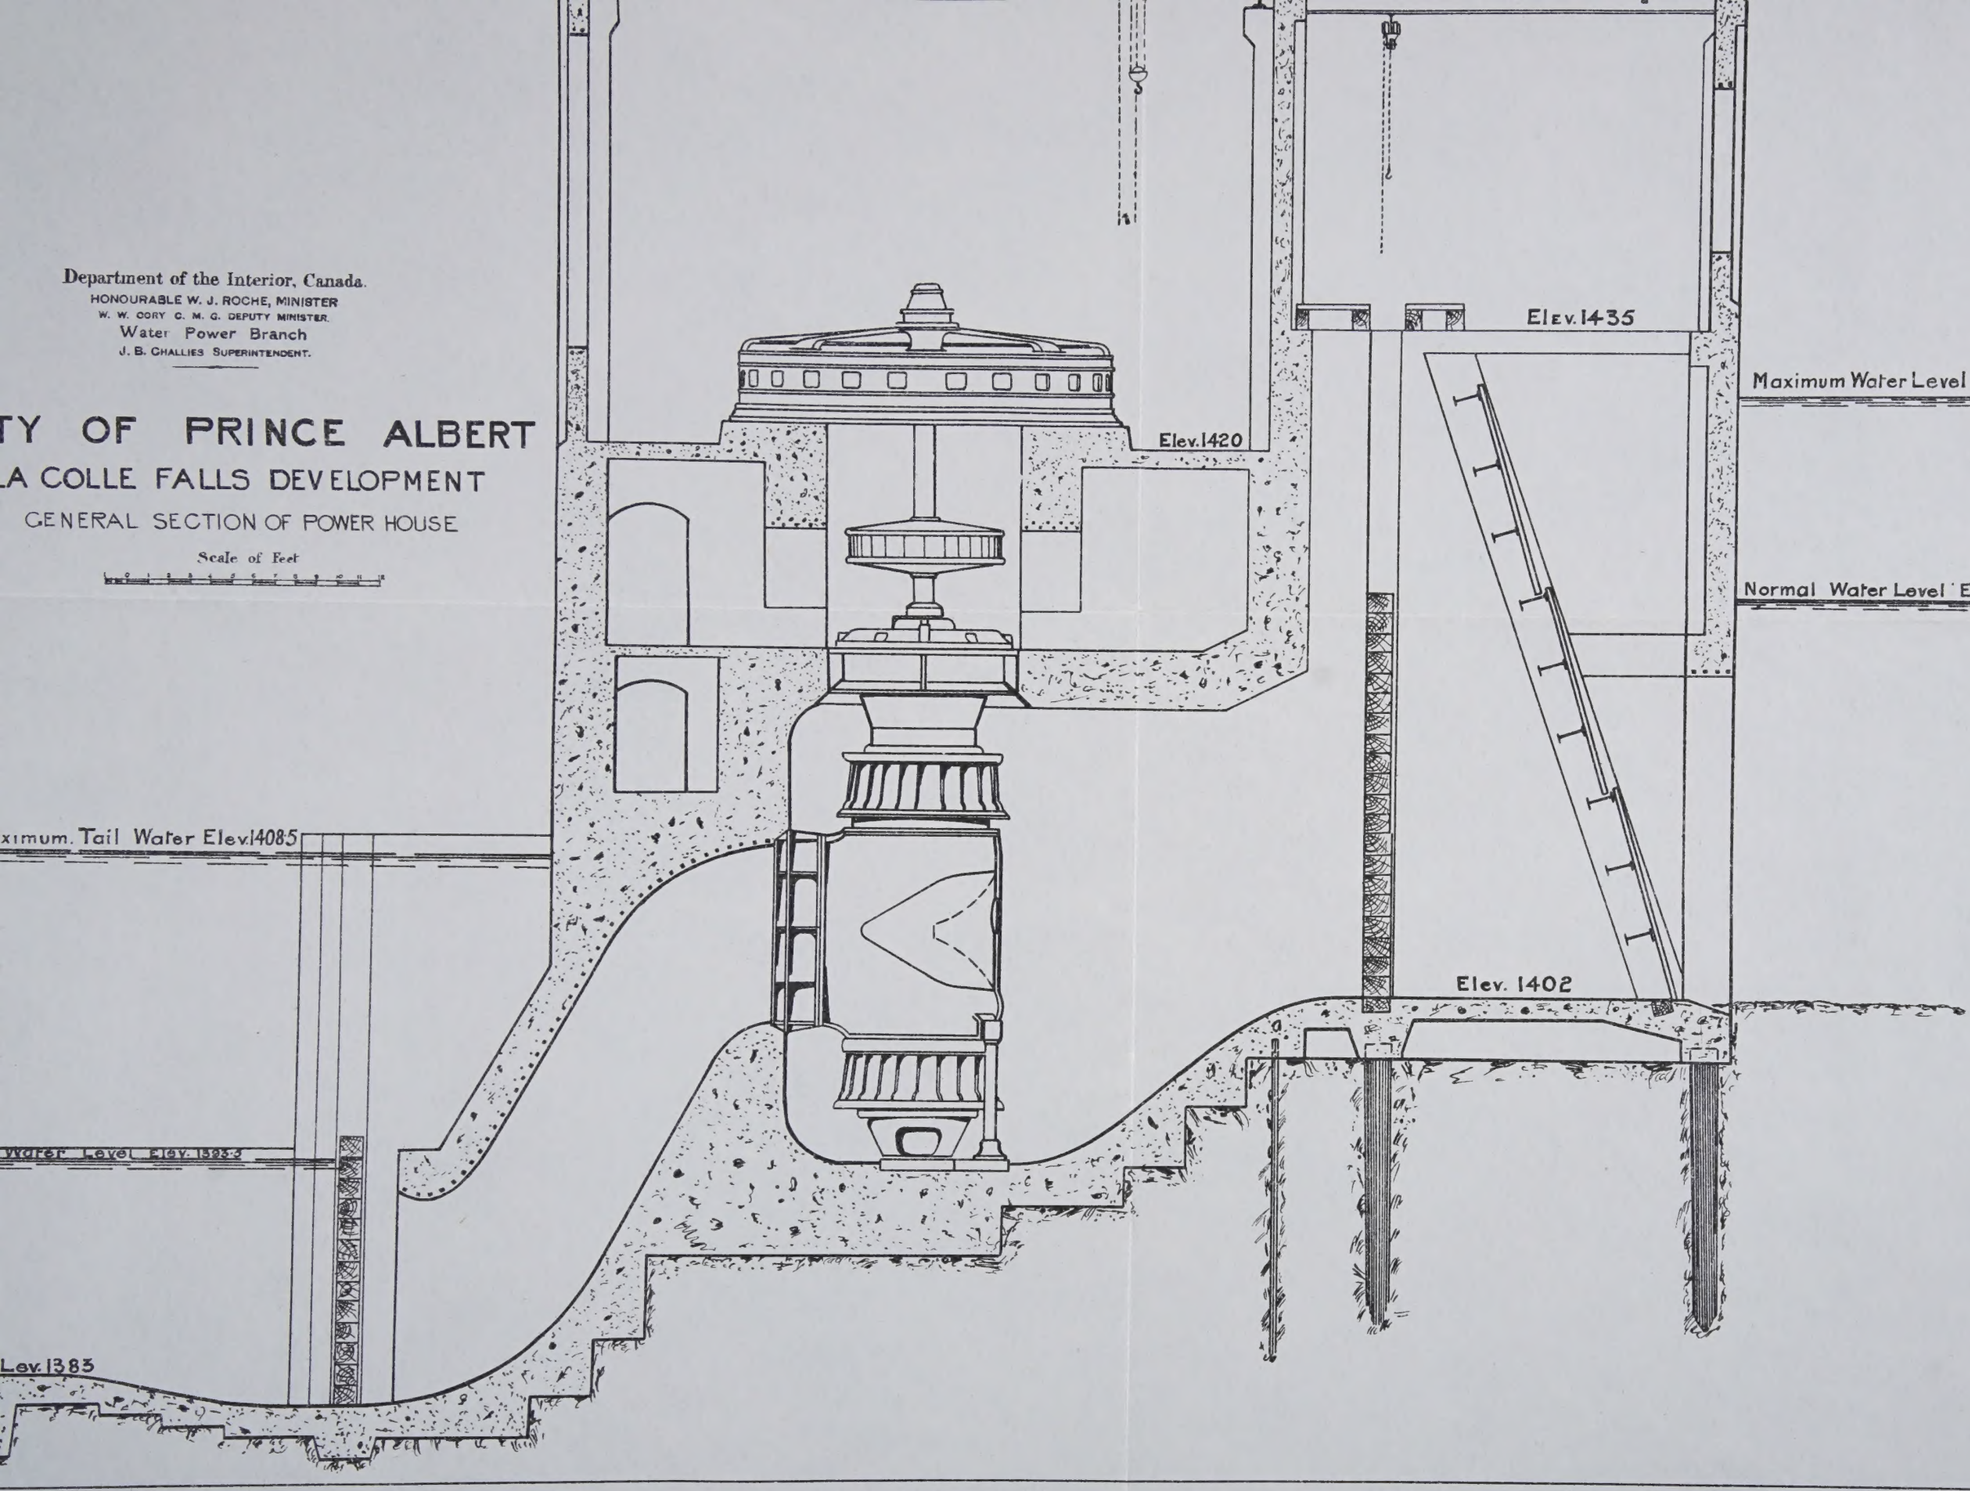


Department of the Interior, Canada.
HONOURABLE W. J. ROCHE, MINISTER
W. W. CORY C. M. G. DEPUTY MINISTER.
Water Power Branch
J. B. CHALLIES SUPERINTENDENT.


CITY OF PRINCE ALBERT


LA COLLE FALLS DEVELOPMENT

GENERAL SECTION OF POWER HOUSE

Scale of Feet

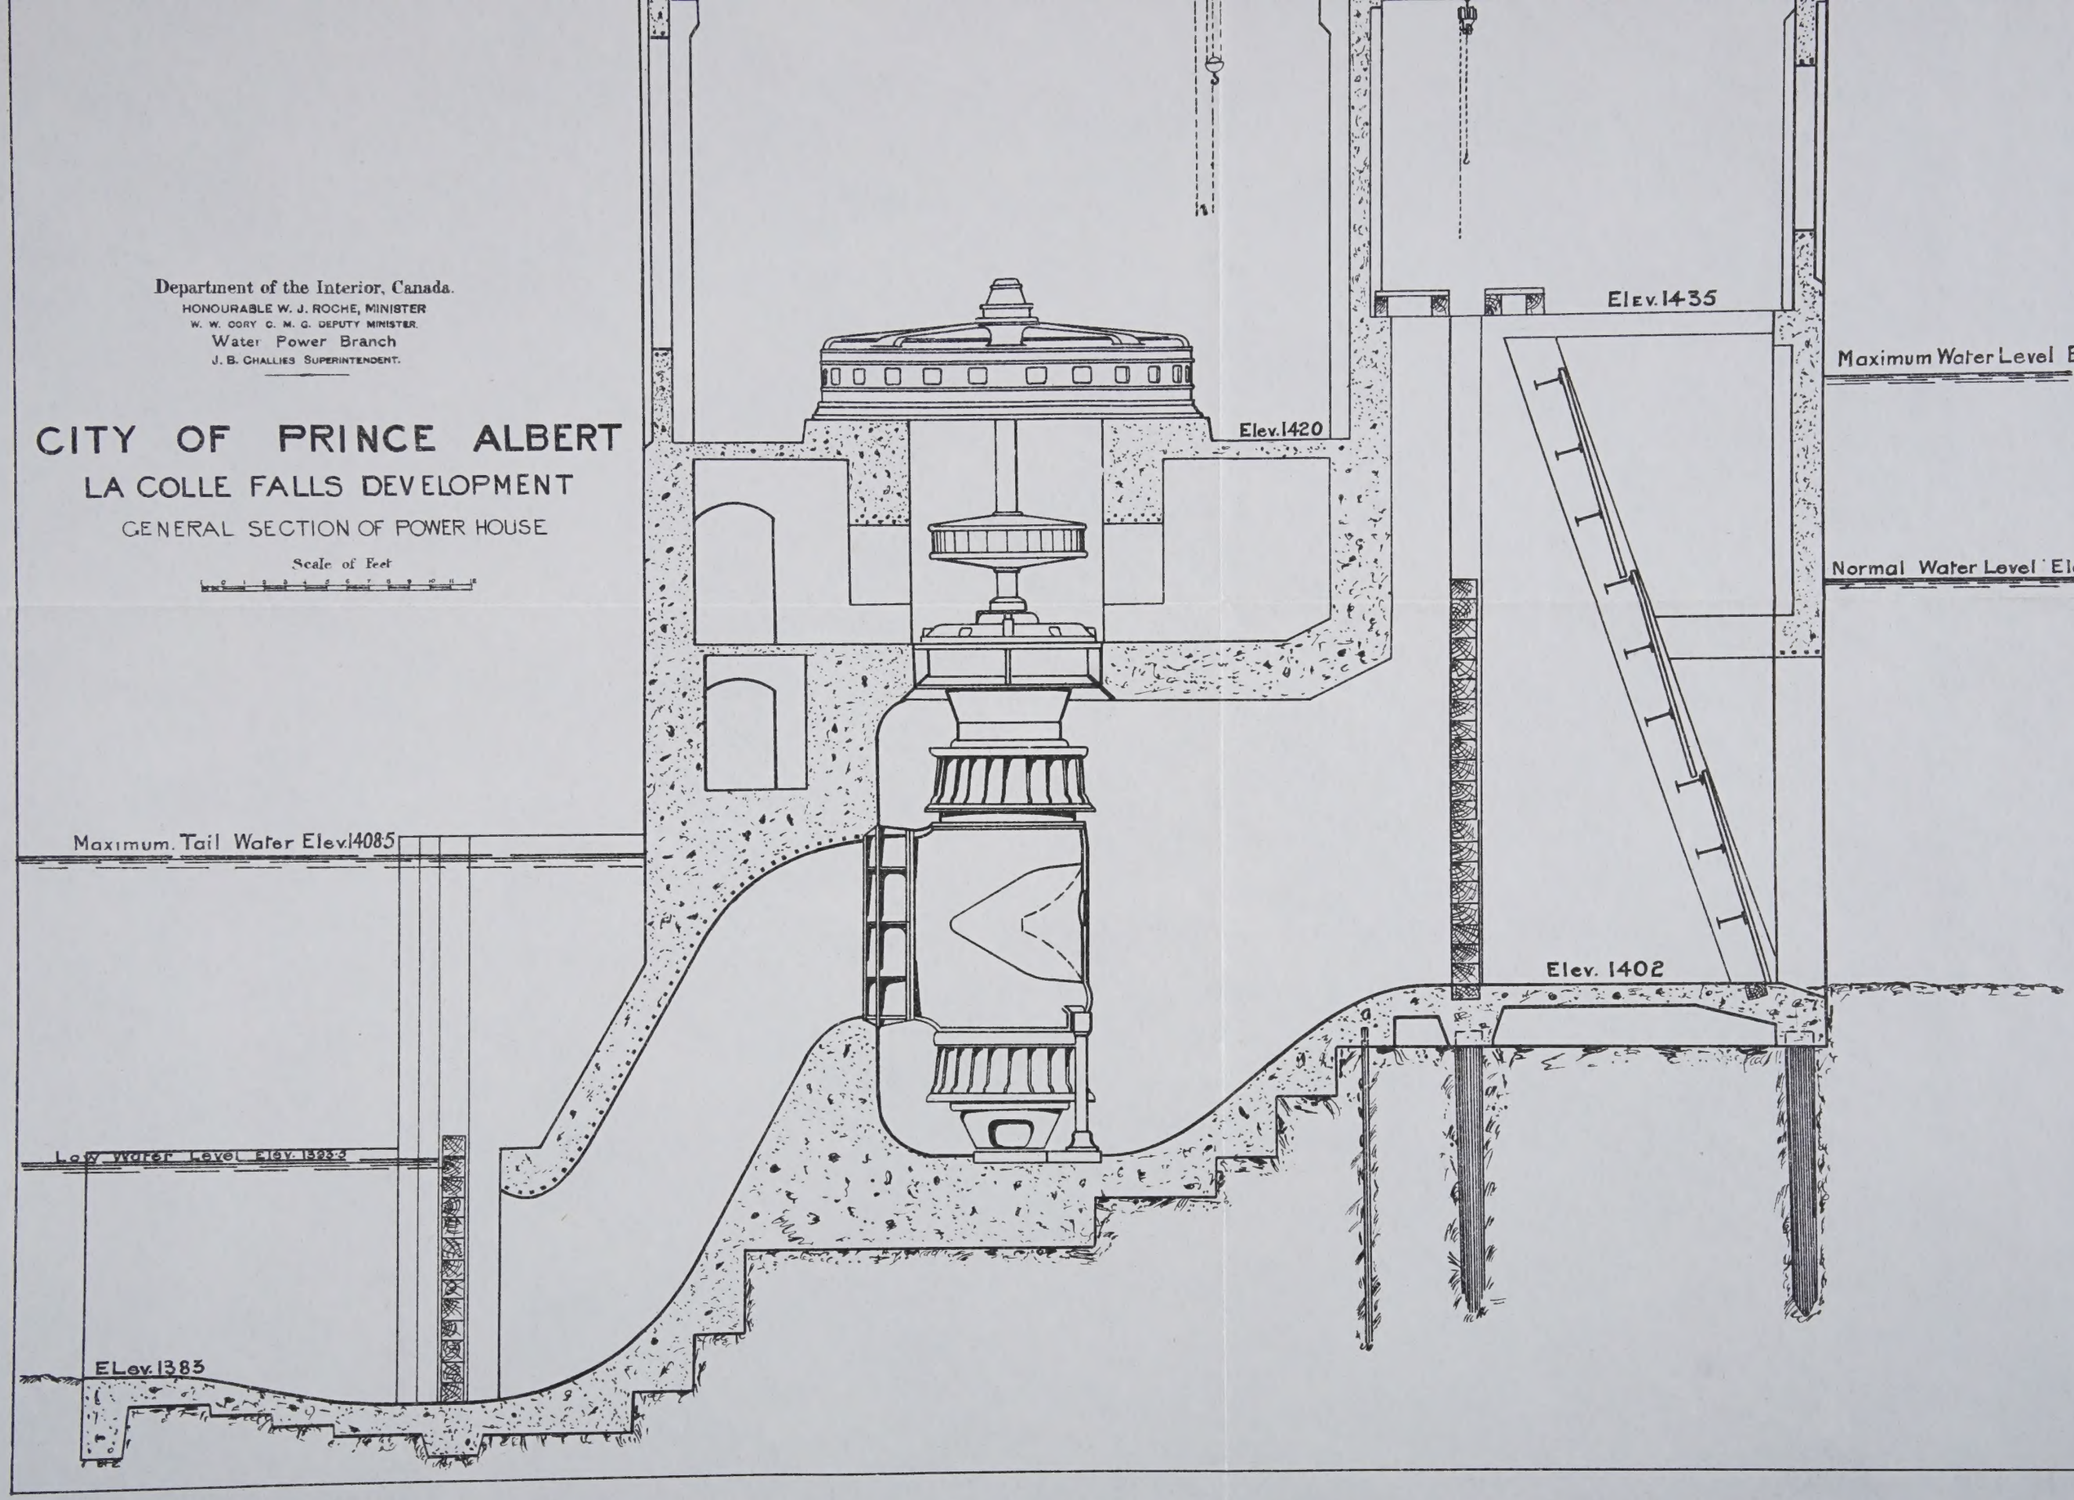

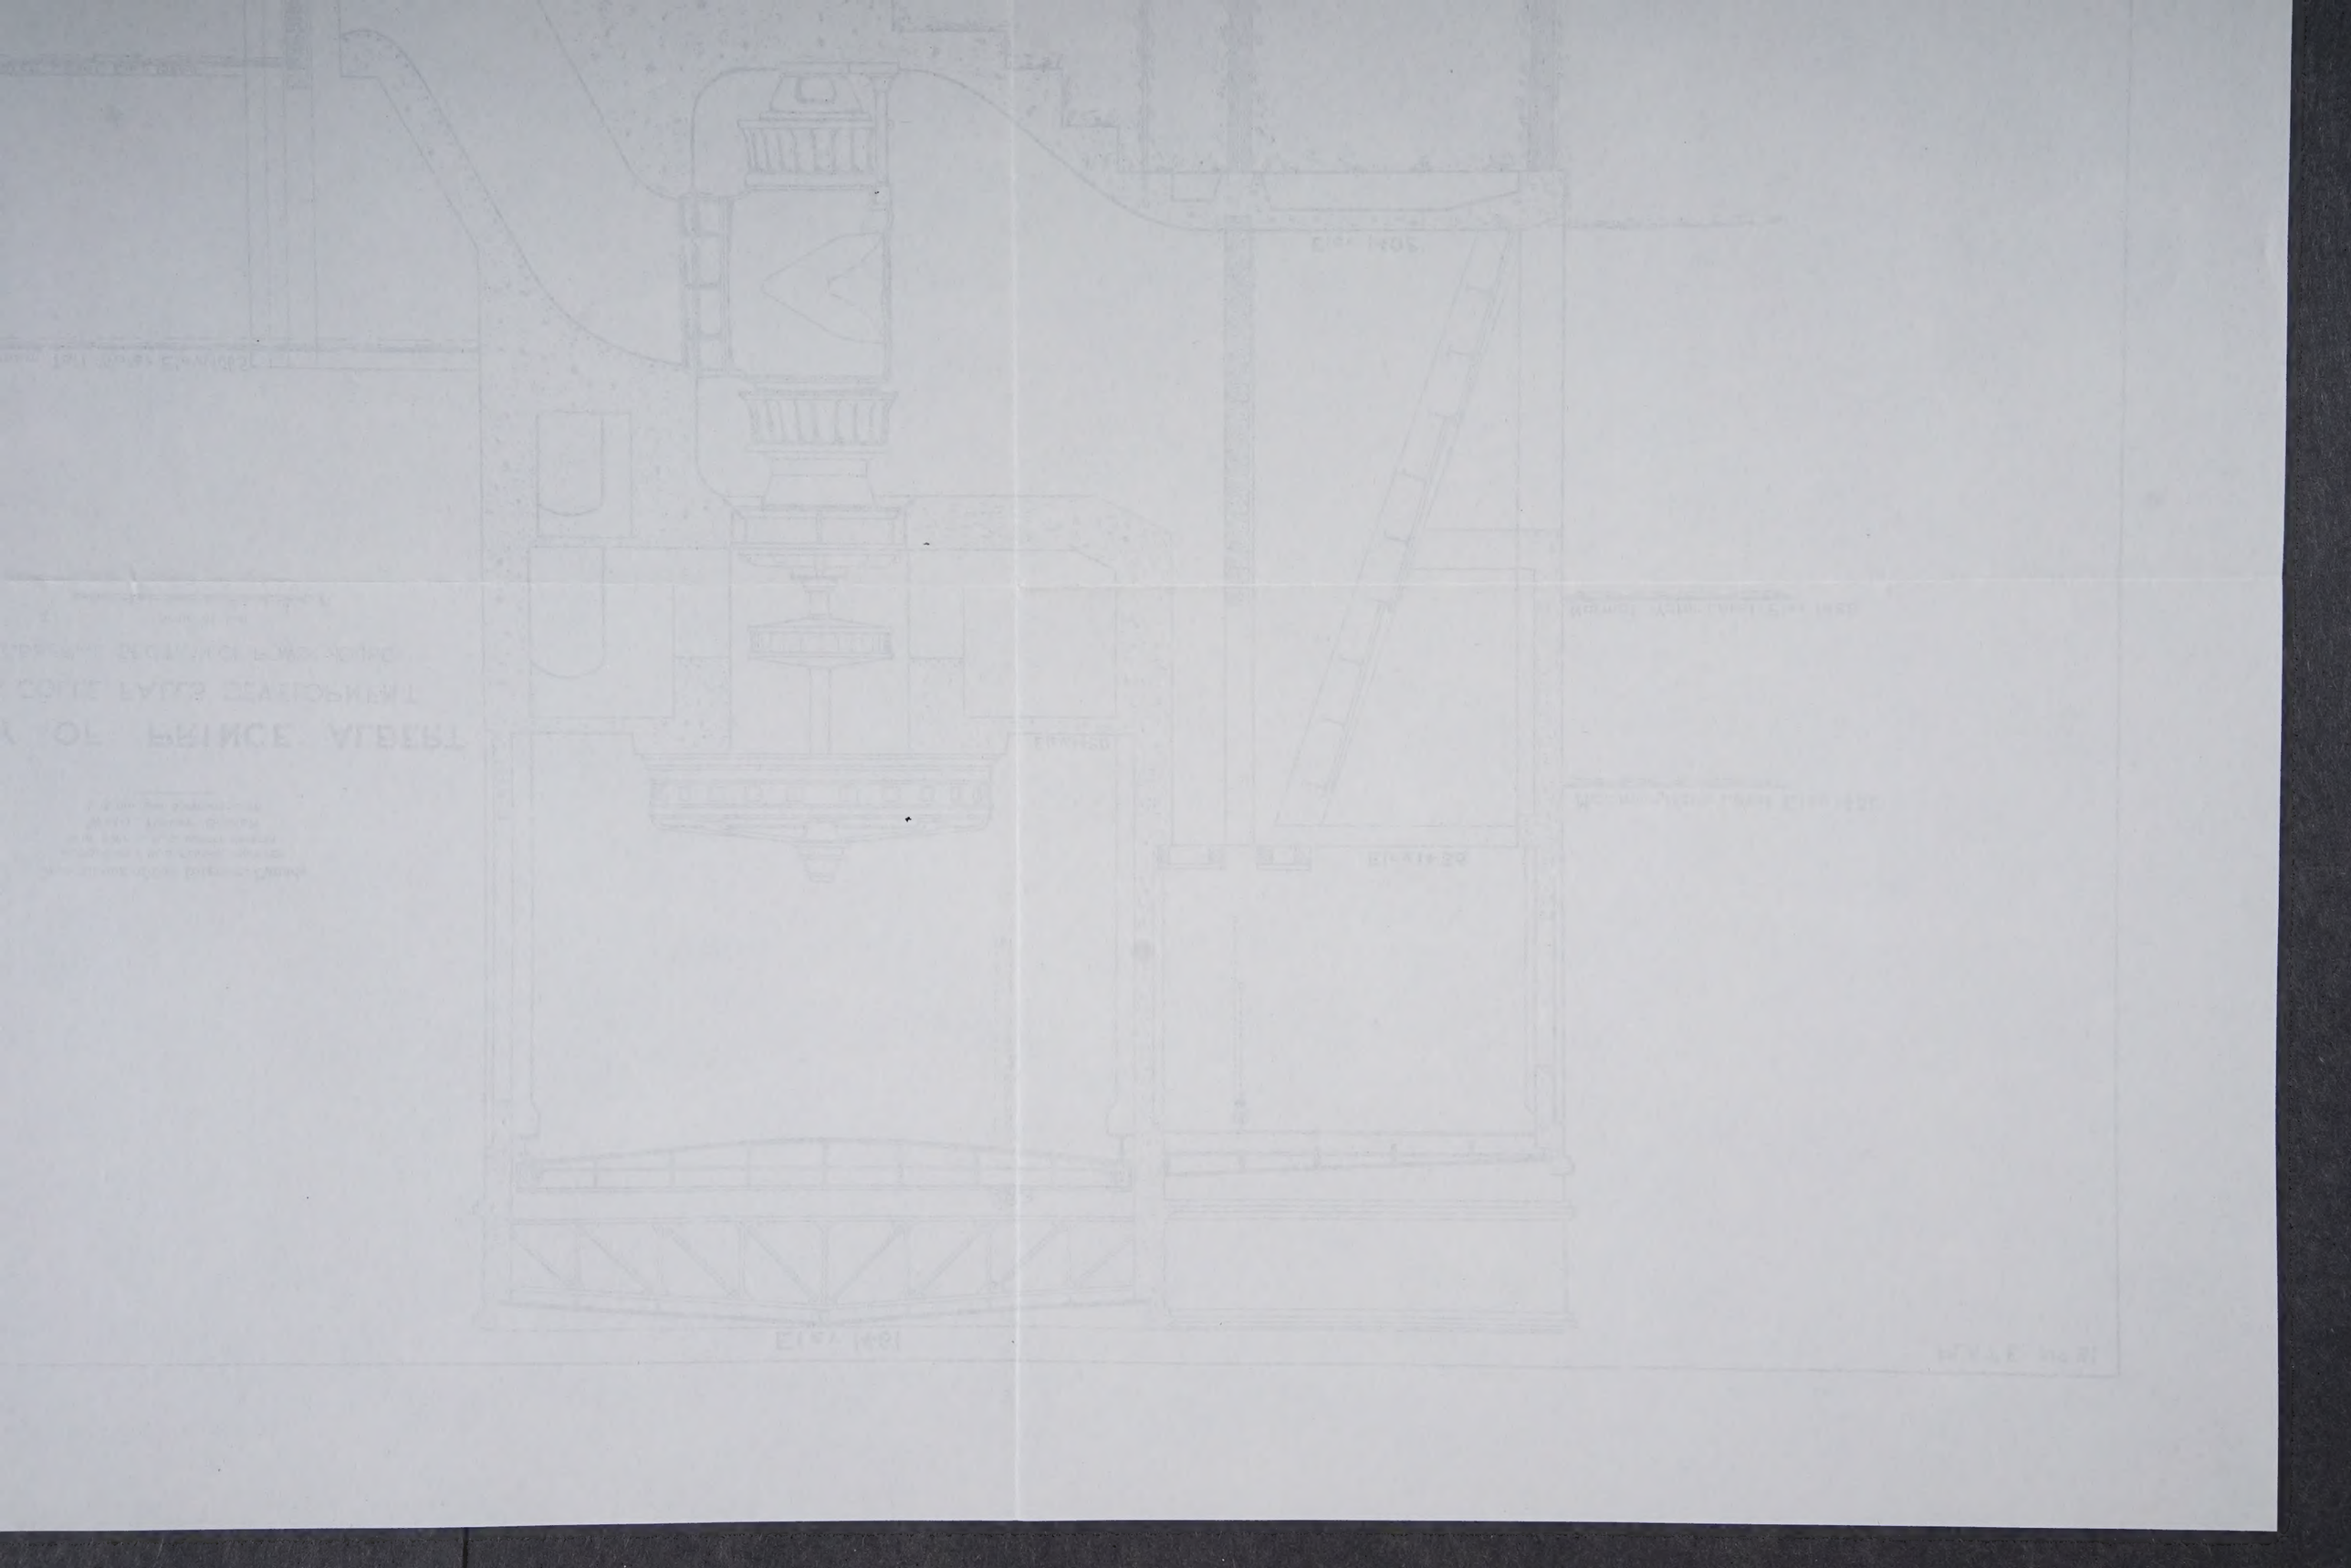

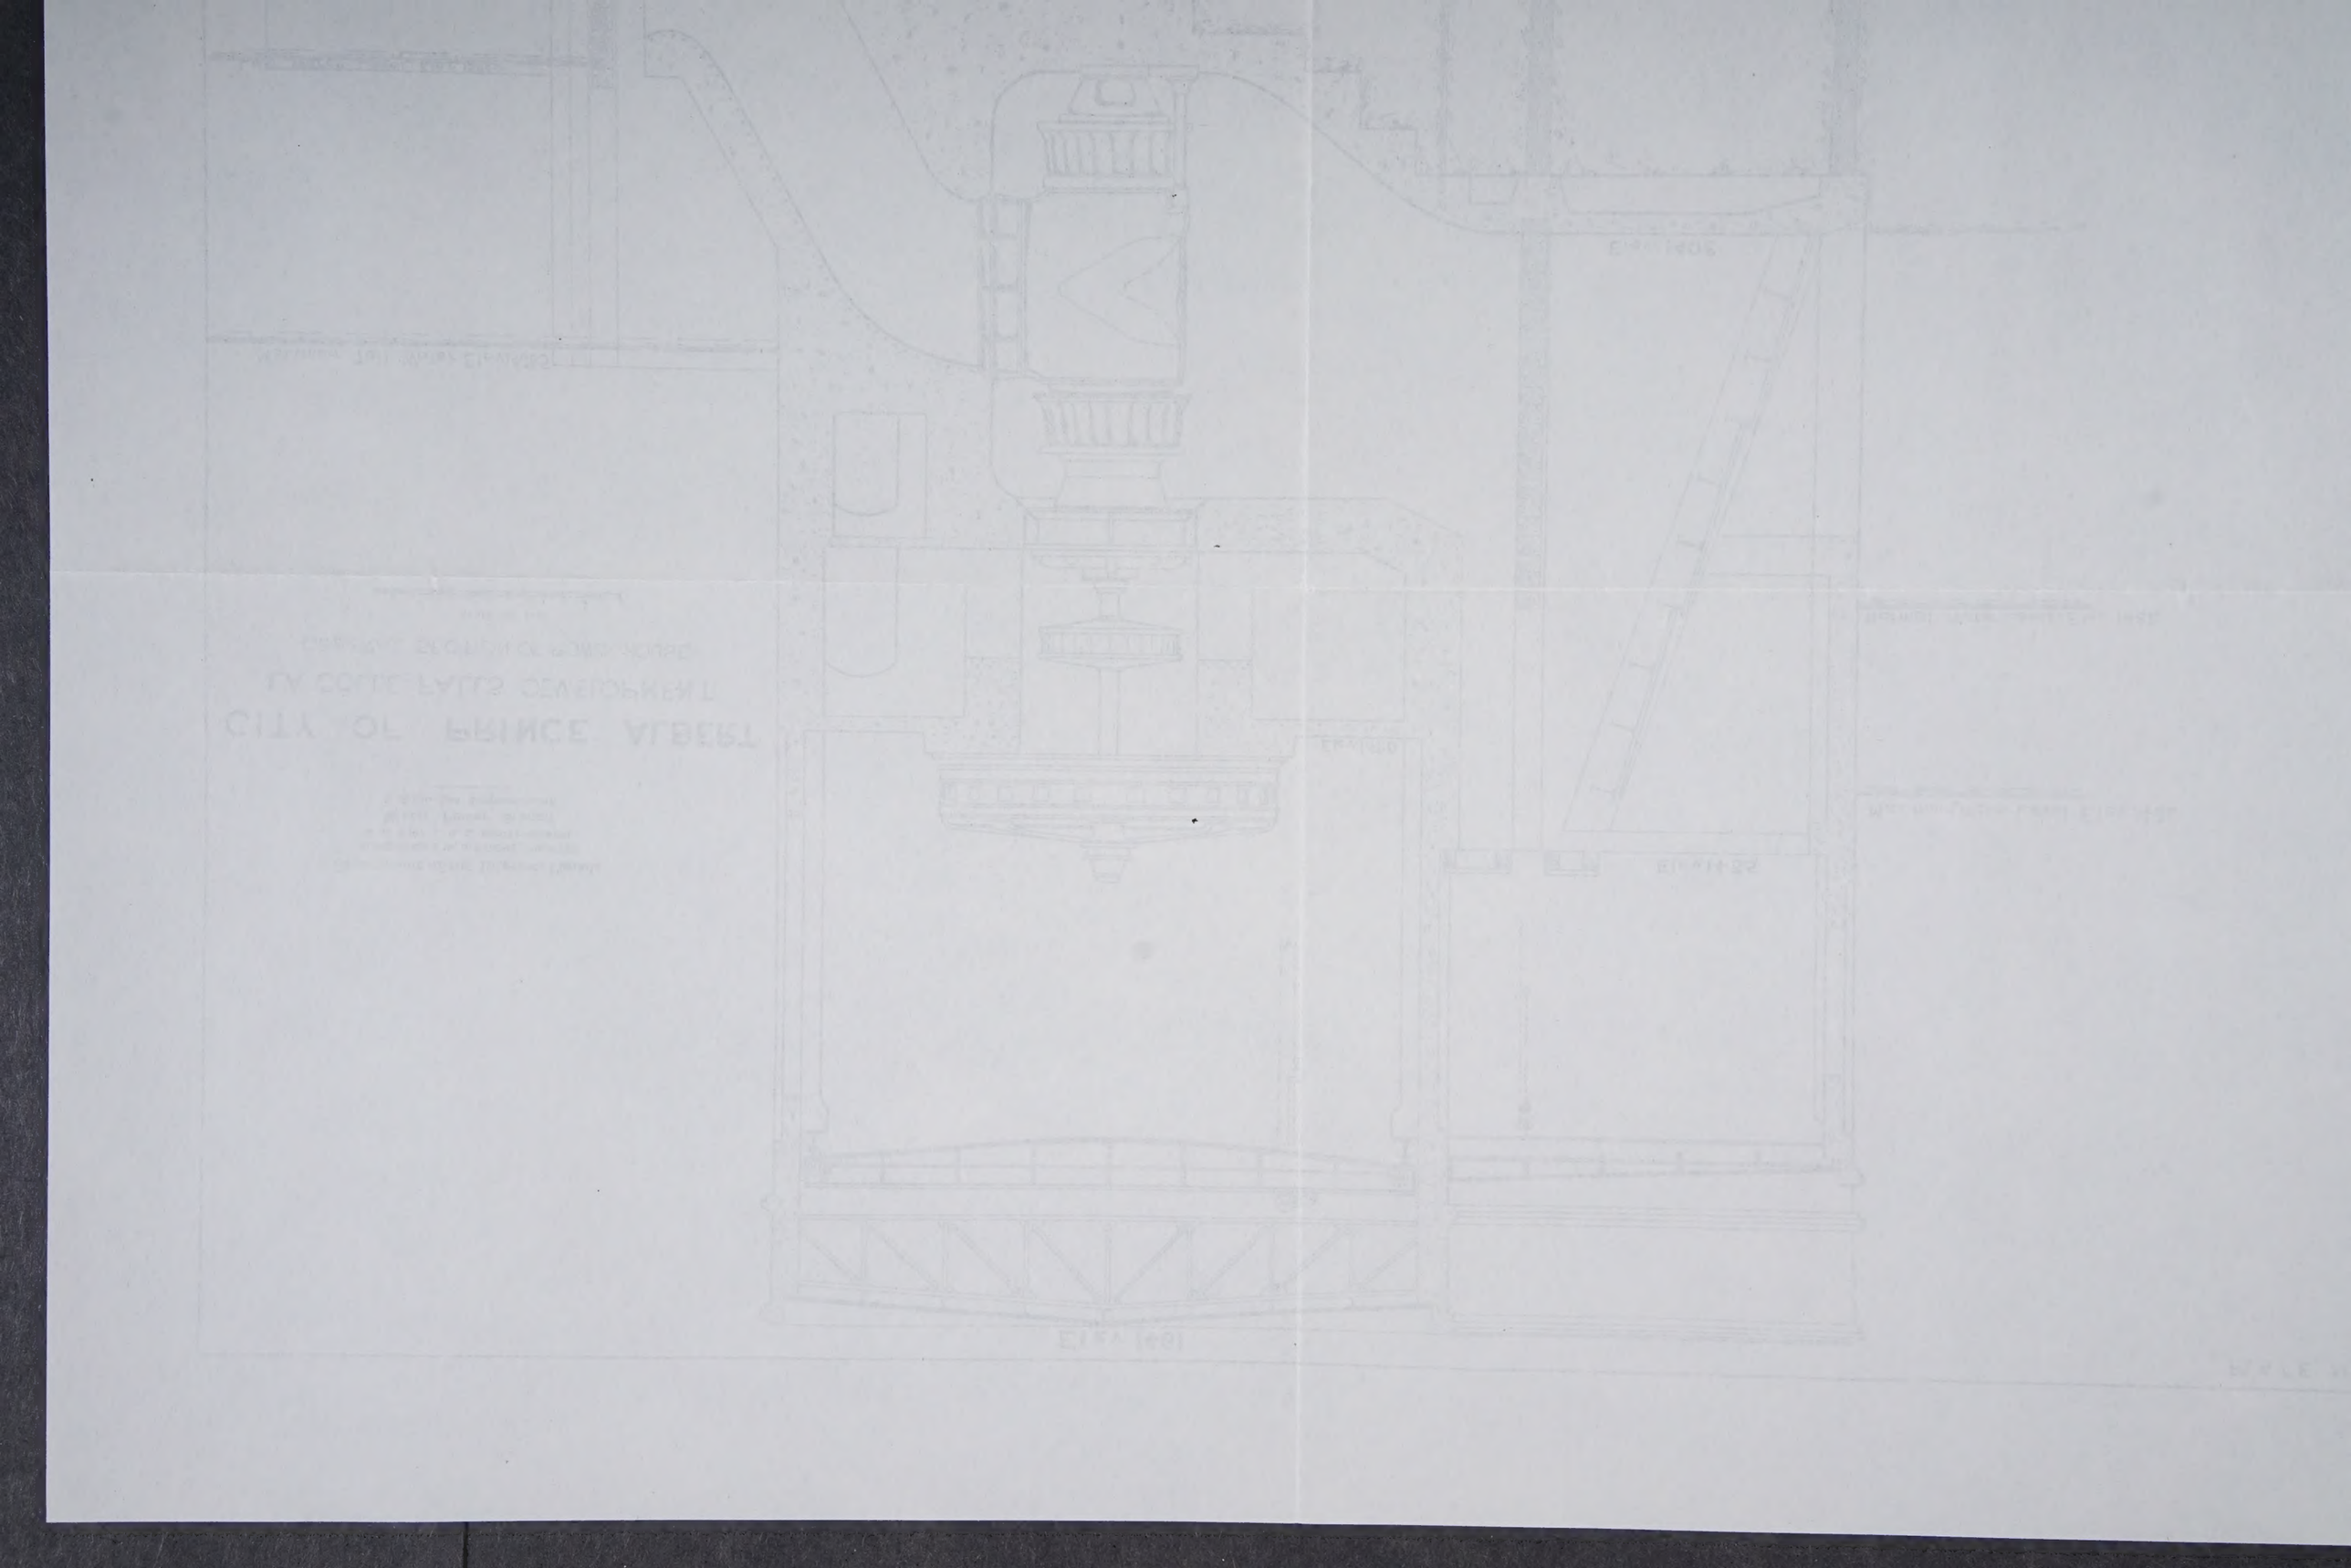

UAA-1974-169-9/2/7/6/37-021

UAA-1974-169-9/2